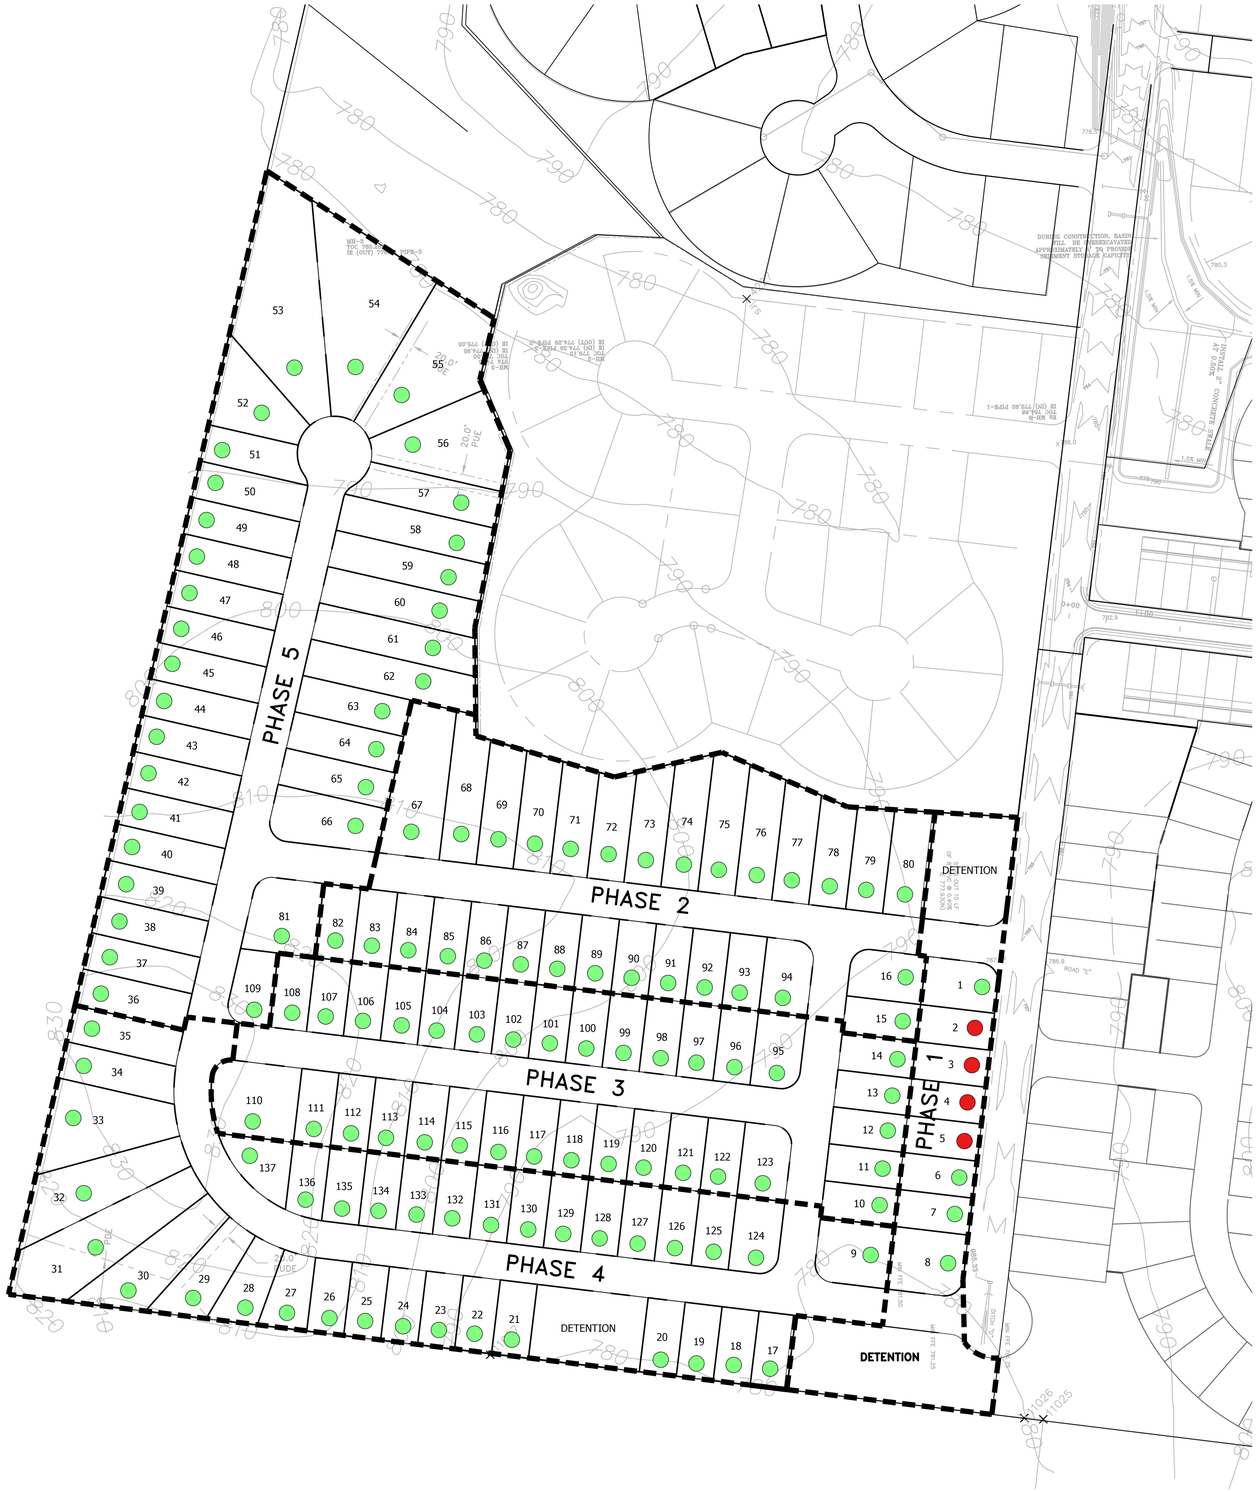

N

200 100 0 100 200

SCALE: 1"=100'

AVAILABLE

SOLD

NO	DATE	REVISION	DR.	CHK.

St. John ENGINEERING, LLC
ENGINEERING • PLANNING •
ENVIRONMENTAL CONSULTING
923 JACKSON STREET
MANCHESTER, TN 37355
PHONE: (931) 728-2638 ~ FAX: (931) 728-6357
WWW.STJOHNENGINEERING.COM

CONCEPT PLAN
2/10/21

RIDGEWOOD PUD

JOB 587-07

SHEET 1.0 OF SHEETS